RIVER WELLAND.

Plan

Shewing the Proposed Improvements

between

Fosdike Bridge and Clay Hole.

Referred to in

Mr WALKER'S REPORT,

Dated 7th November 1835.

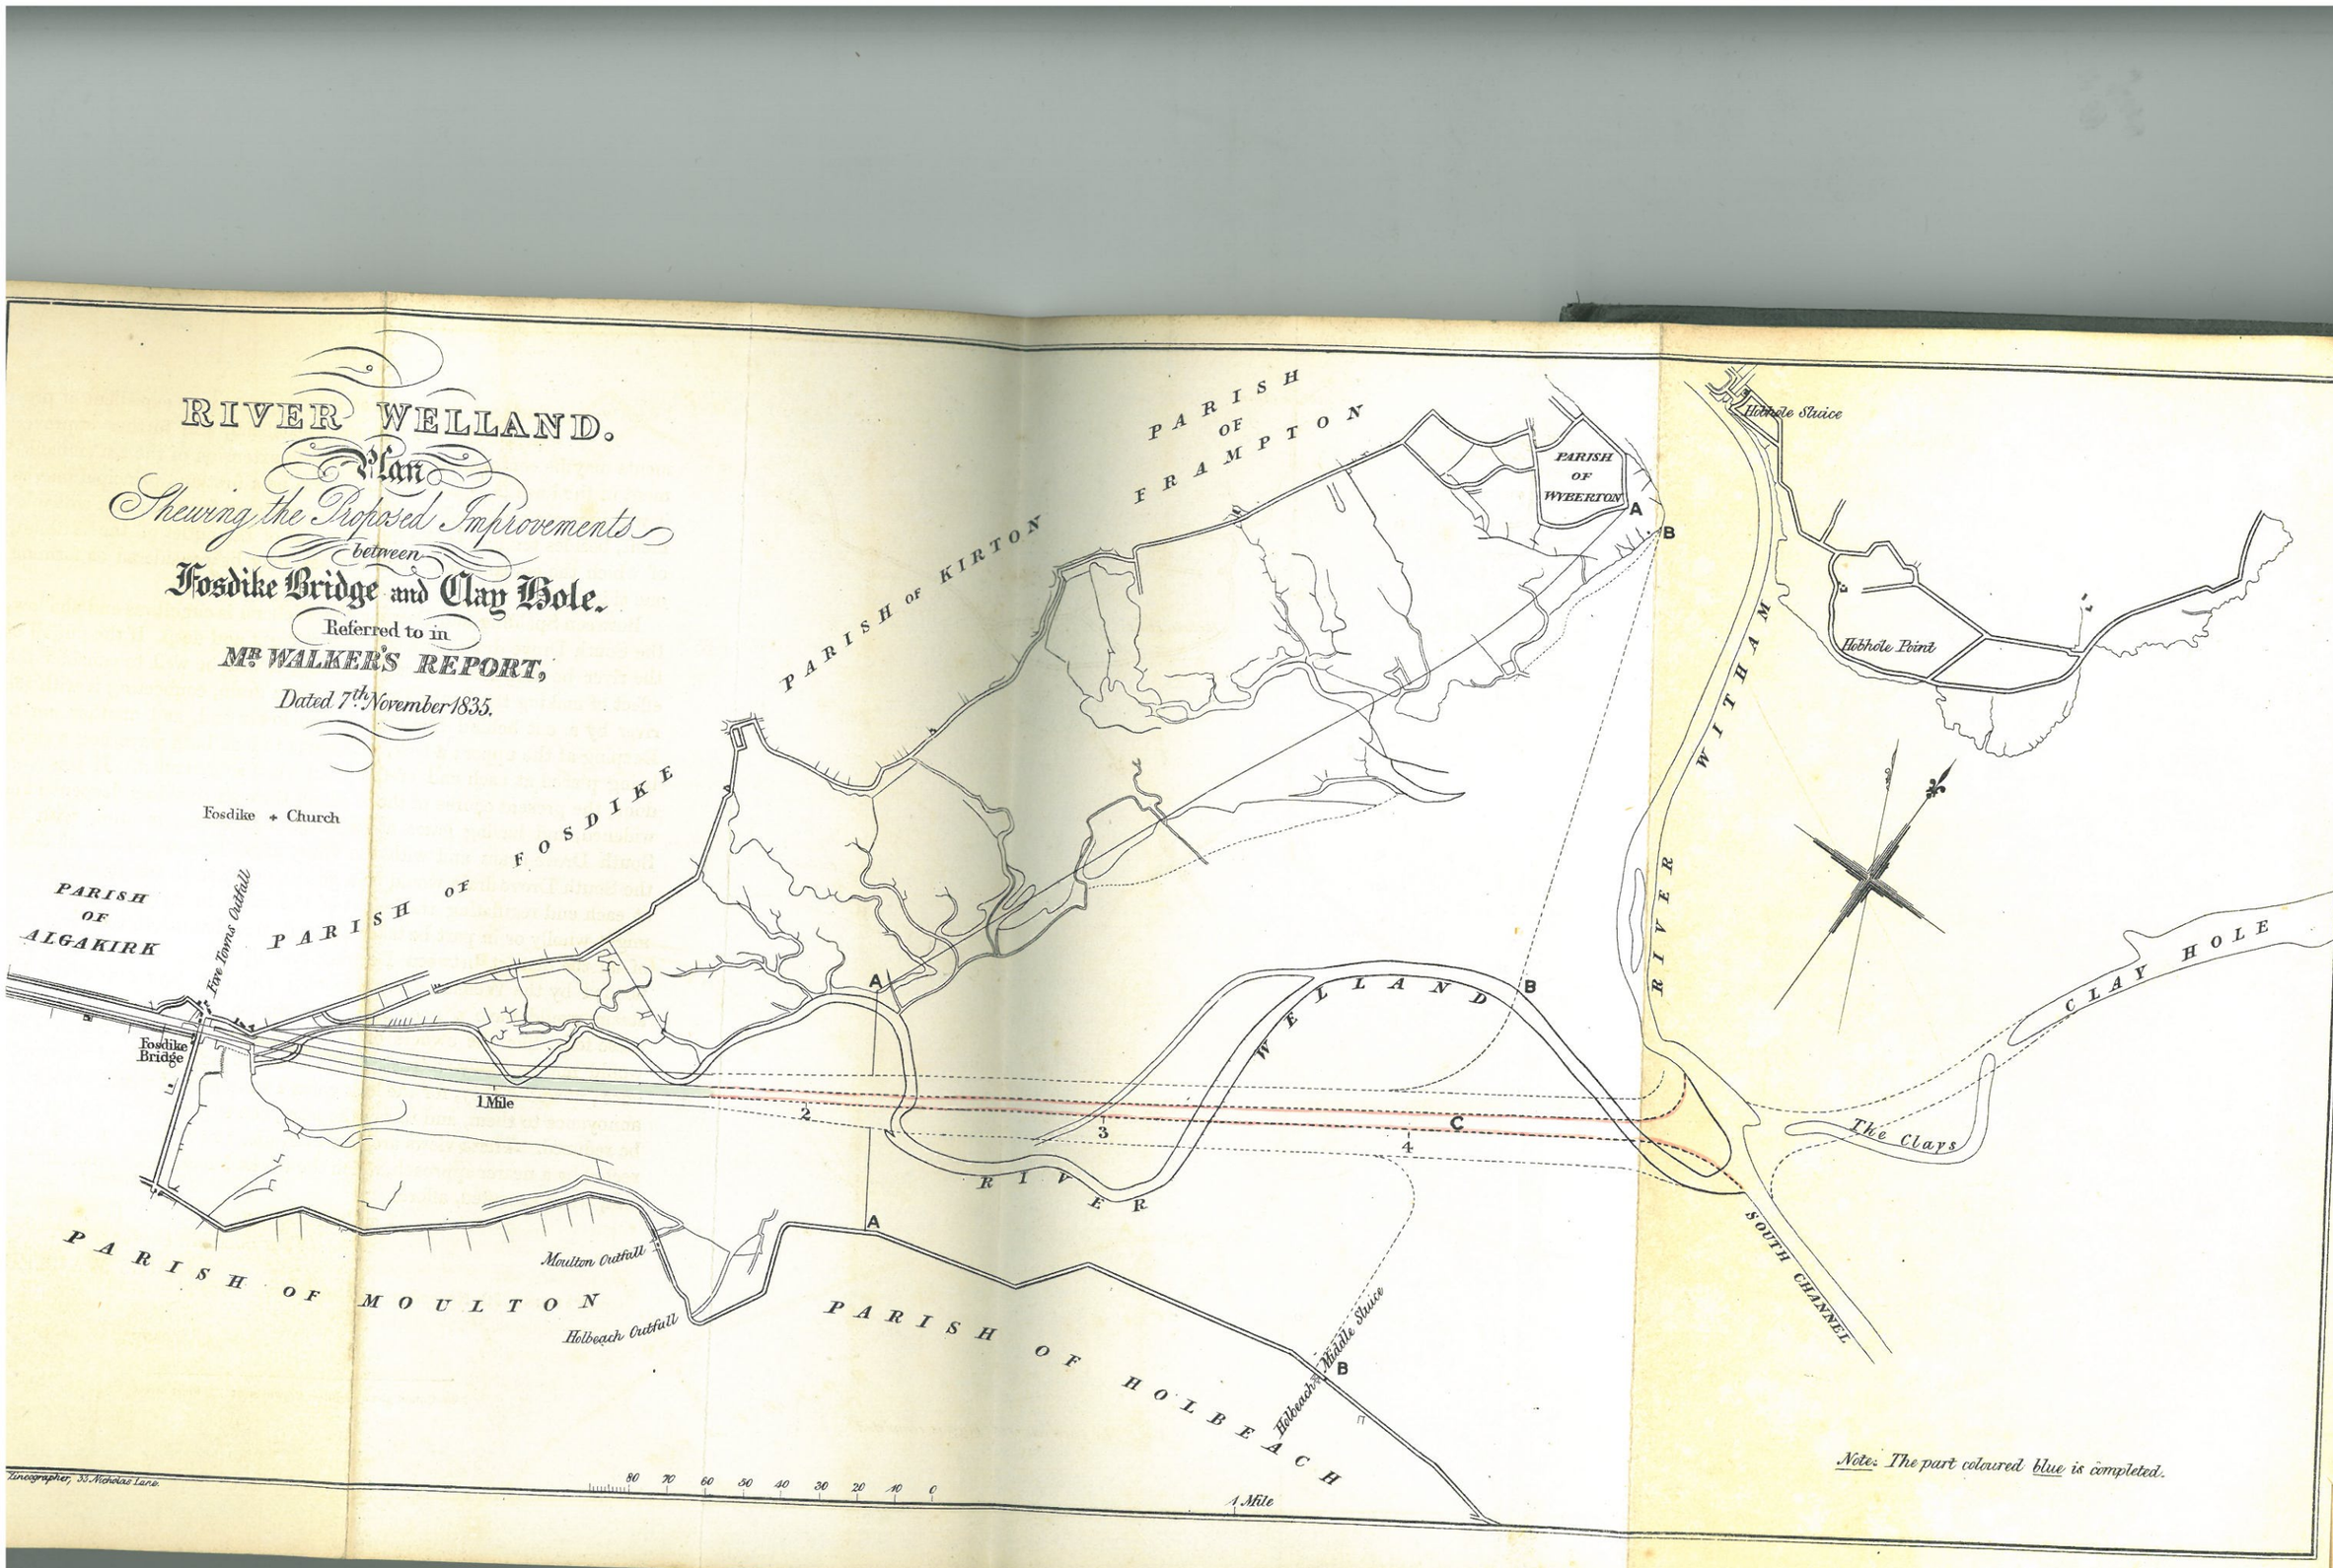

Note. The part coloured *blue* is completed.

PC

PA

TRUSTE

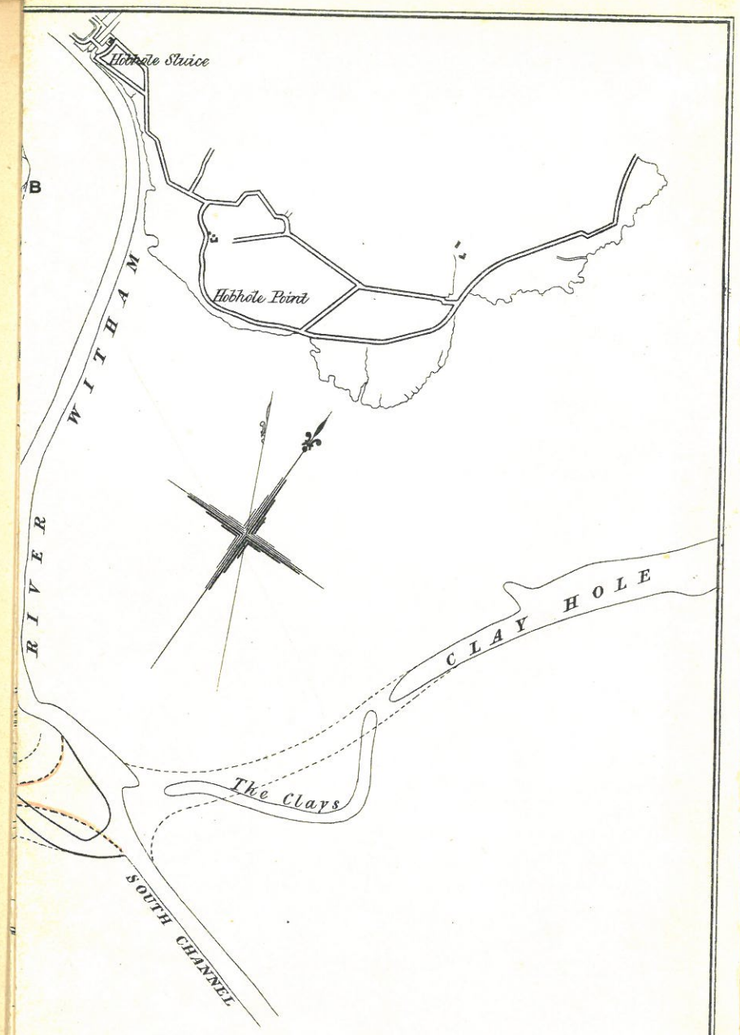

Note. The part coloured *blue* is completed.

PORT OF SPALDING.

ACTS

OF

PARLIAMENT.

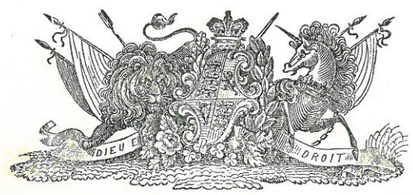

SPALDING:

PRINTED FOR THE

TRUSTEES OF THE RIVER WELLAND OUTFALL,

BY THOMAS ALBIN, JUNIOR, MARKET-PLACE.

1844.